
INSPIRED PEOPLE ▲ CREATIVE DESIGN ▲ TRANSFORMING COMMUNITIES

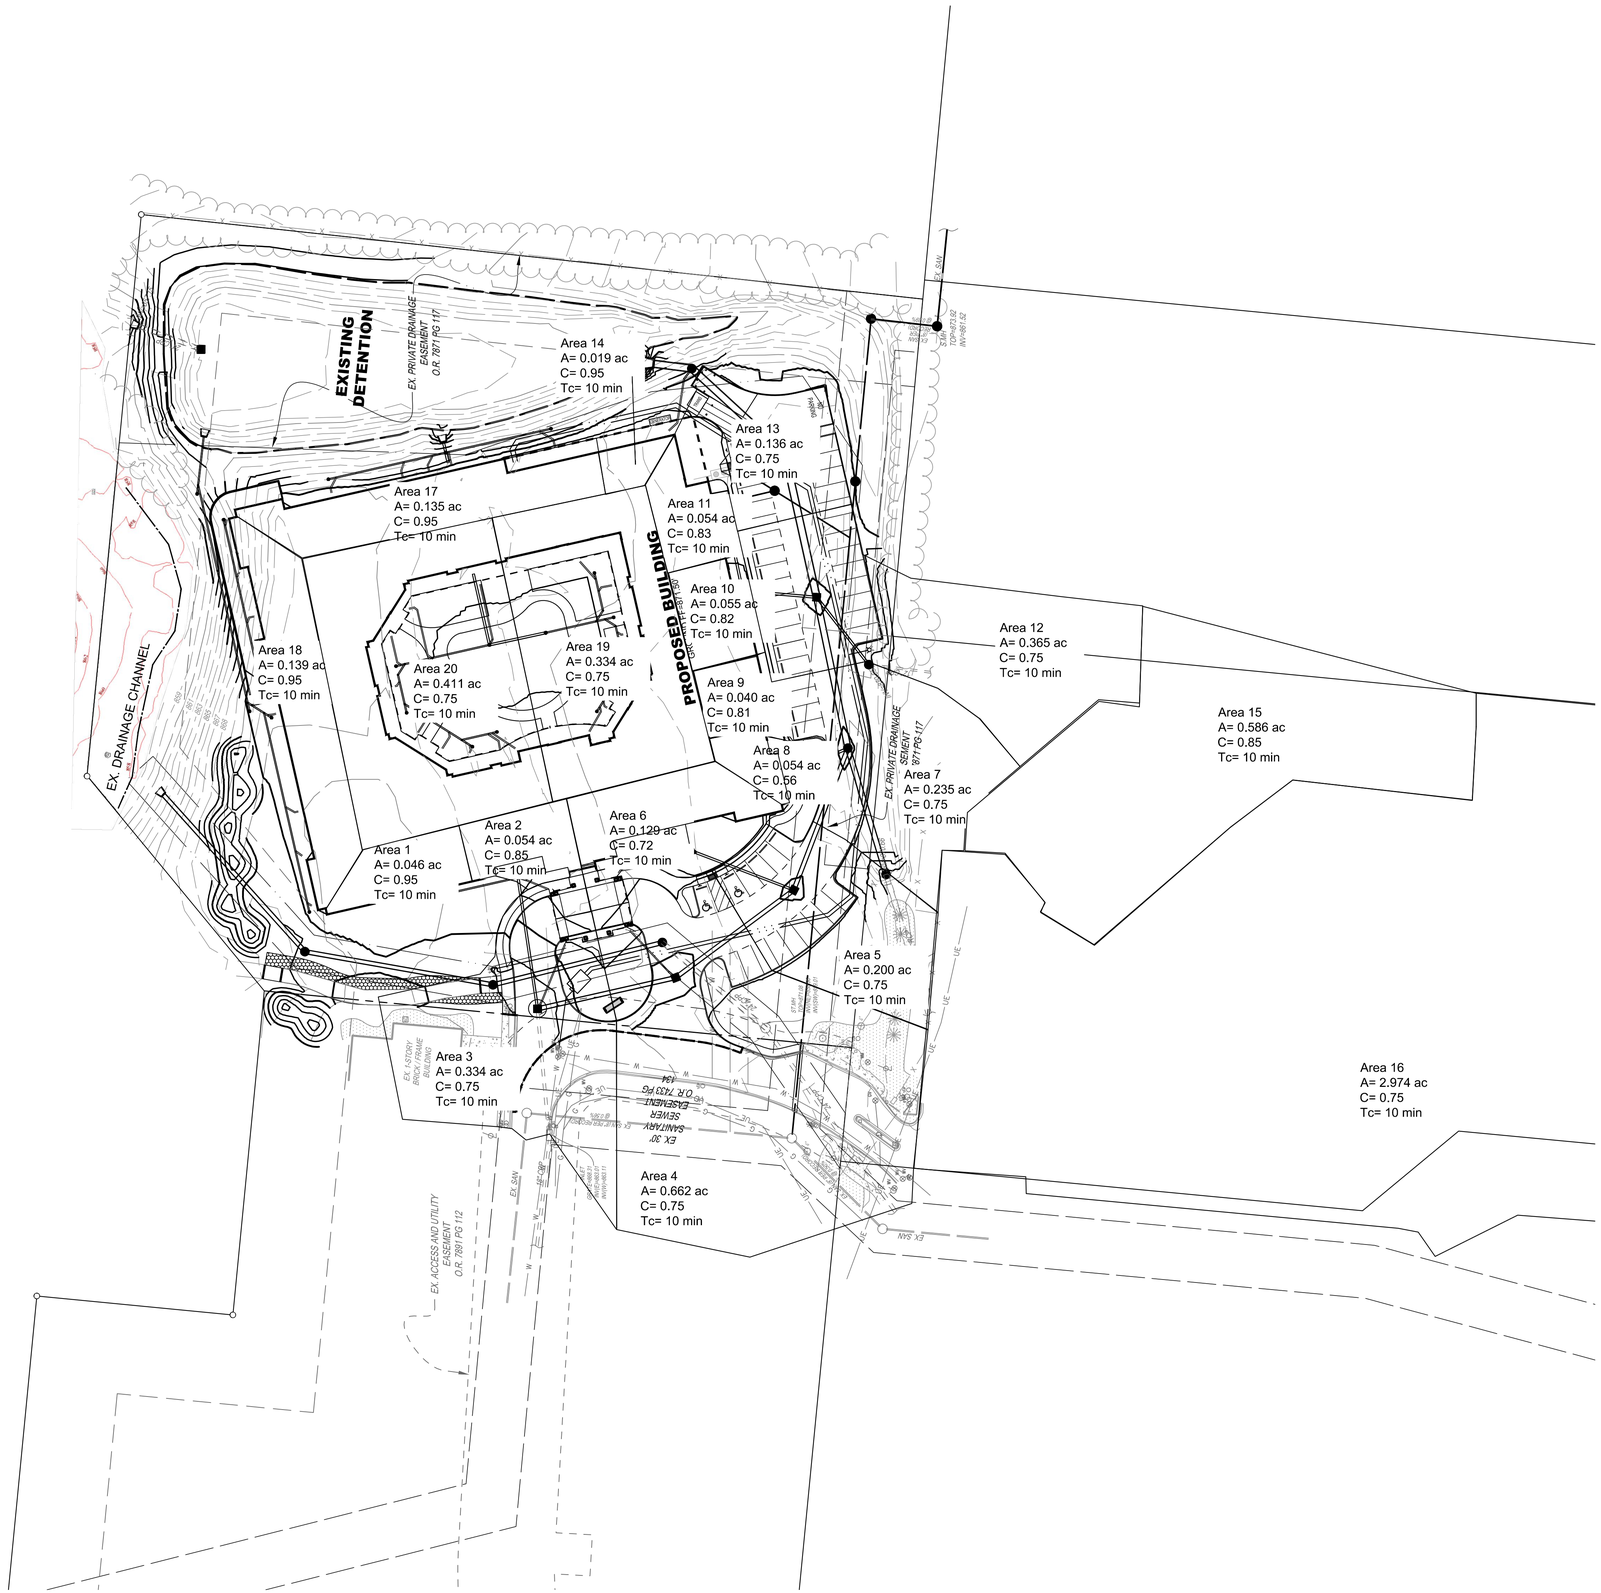

Know what's below. Call before you dig. 811

OHIO Utilities Protection SERVICE 811 or 1-800-362-2764 Call Before You Dig

THE KLEINGERS GROUP

CIVIL ENGINEERING
SURVEYING
LANDSCAPE ARCHITECTURE

www.kleingers.com

6305 Centre Park Dr.
West Chester, OH 45069
513.779.7851

SEAL:

NO.	DATE	DESCRIPTION
1	6/12/2015	PRELIMINARY P.U.D. - MAJOR MOD.
2	8/14/2015	FINAL P.U.D.

FINAL P.U.D.

CLARITY POINTE MEMORY CARE

SECTION 7, TOWN 3, RANGE 3
LIBERTY TOWNSHIP
BUTLER COUNTY, OHIO
FOR: HERITAGE DEVELOPMENT PARTNERS, LLC

PROJECT NO: 150275.000

DATE: 8/14/15

SCALE: 1" = 40'

0 20 40 80

SHEET NAME:

LOCAL STORM DRAINAGE AREAS

SHEET NO.

1 OF 1