
INSPIRED PEOPLE ▲ CREATIVE DESIGN ▲ TRANSFORMING COMMUNITIES

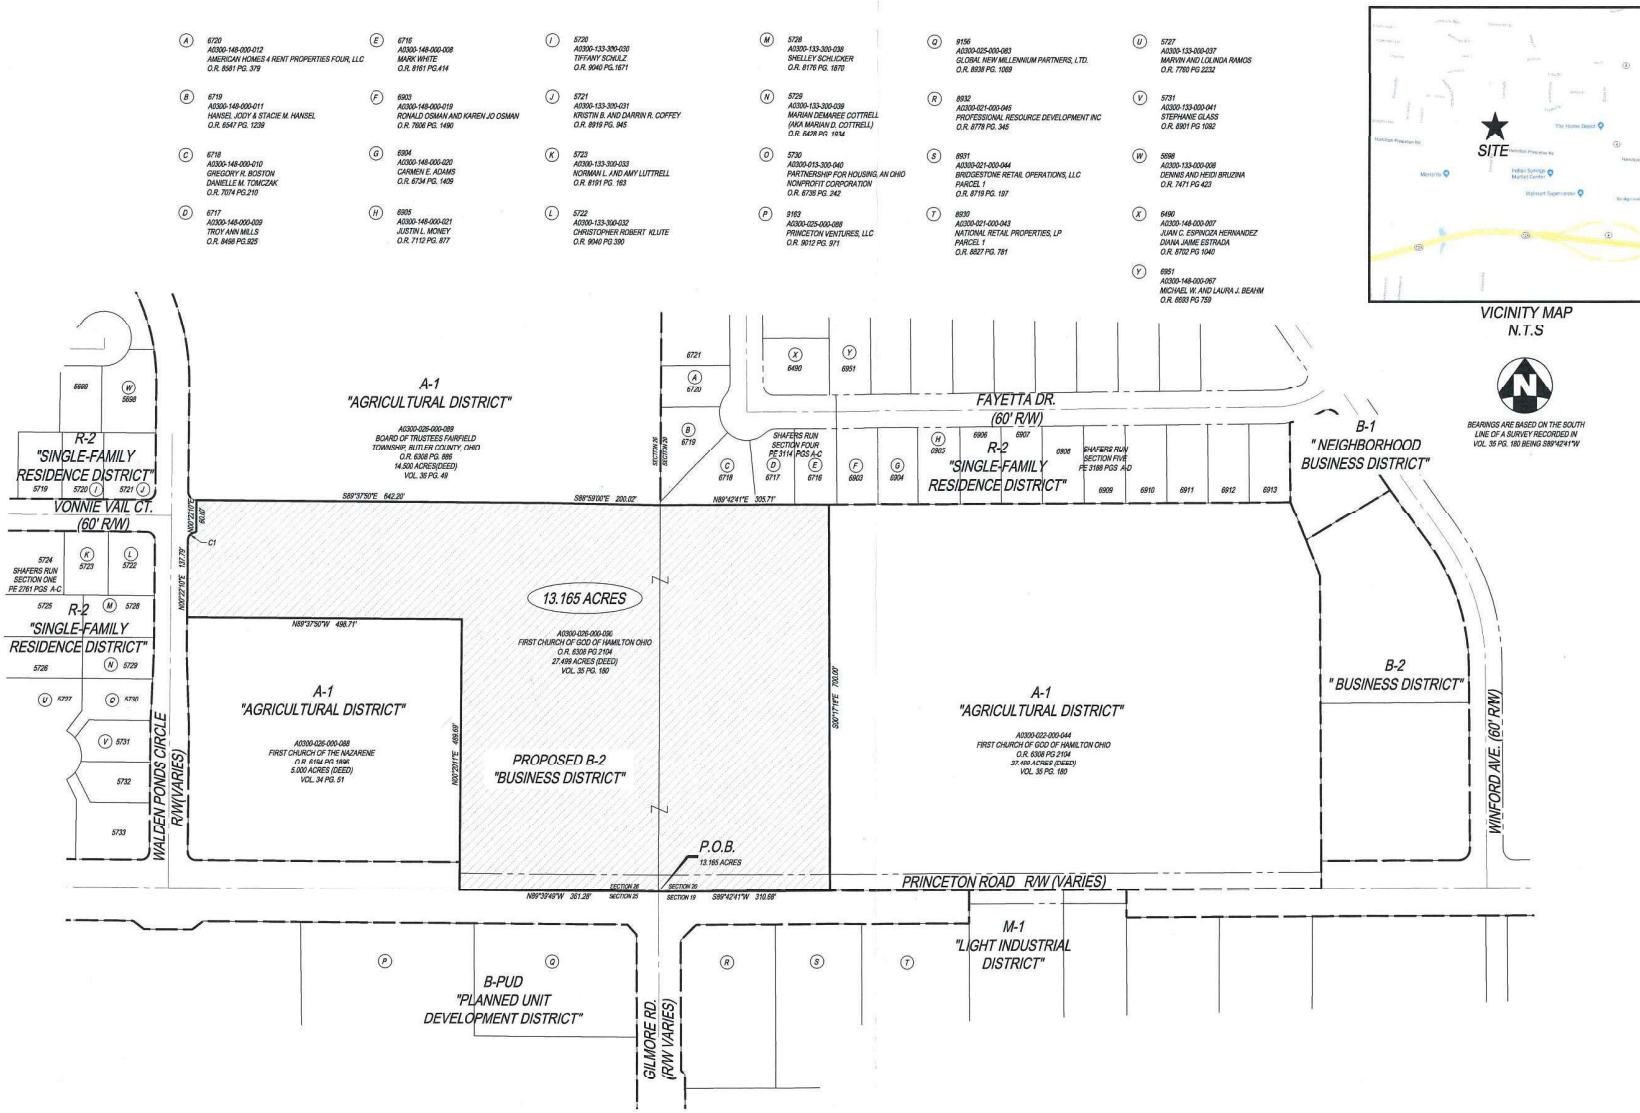

CURVE TABLE					
CURVE	RADIUS	LENGTH	DELTA	DIRECTION	CHORD
C1	15.00	23.56	89°58'58"	N45°22'10"E	21.21

THE KLEINGERS GROUP

CIVIL ENGINEERING
SURVEYING
LANDSCAPE ARCHITECTURE

www.kleingers.com
6305 Centre Park Dr.
West Chester, OH 45069
513.779.7851

SEAL: STATE OF OHIO RANDY C. WOLFE 8033 REGISTERED PROFESSIONAL SURVEYOR

NO.	DATE	DESCRIPTION
1	9/5/18	[illegible] PLAT - MDH
2	12/17/2018	UPDATE BOUNDARY - MDH
3	1/15/2019	UPDATE - MDH

ZONING PLAT

SECTION 26 & 20, TOWN 2, RANGE 3,BTM
FAIRFIELD TOWNSHIP
BUTLER COUNTY, OHIO

PROJECT NO: 180075VMS000
DATE: 6/07/2018
SCALE: 1" = 100'
0 50 100 200

SHEET NAME: BRIDGEWATER CHURCH

SHEET NO. 1 OF 1

H:\2018\180075\DWG\SD\180075VMS000 (REZONE PLAT 06-2068).dwg, 1/15/2019 1:11:36 PM, mach