
lot time: Sep 11, 2015 - 1:42pm
awing name: J:\2015\15-0041\PLIDWG\15-0041 PL.dwg - Layout Tab: Layout1

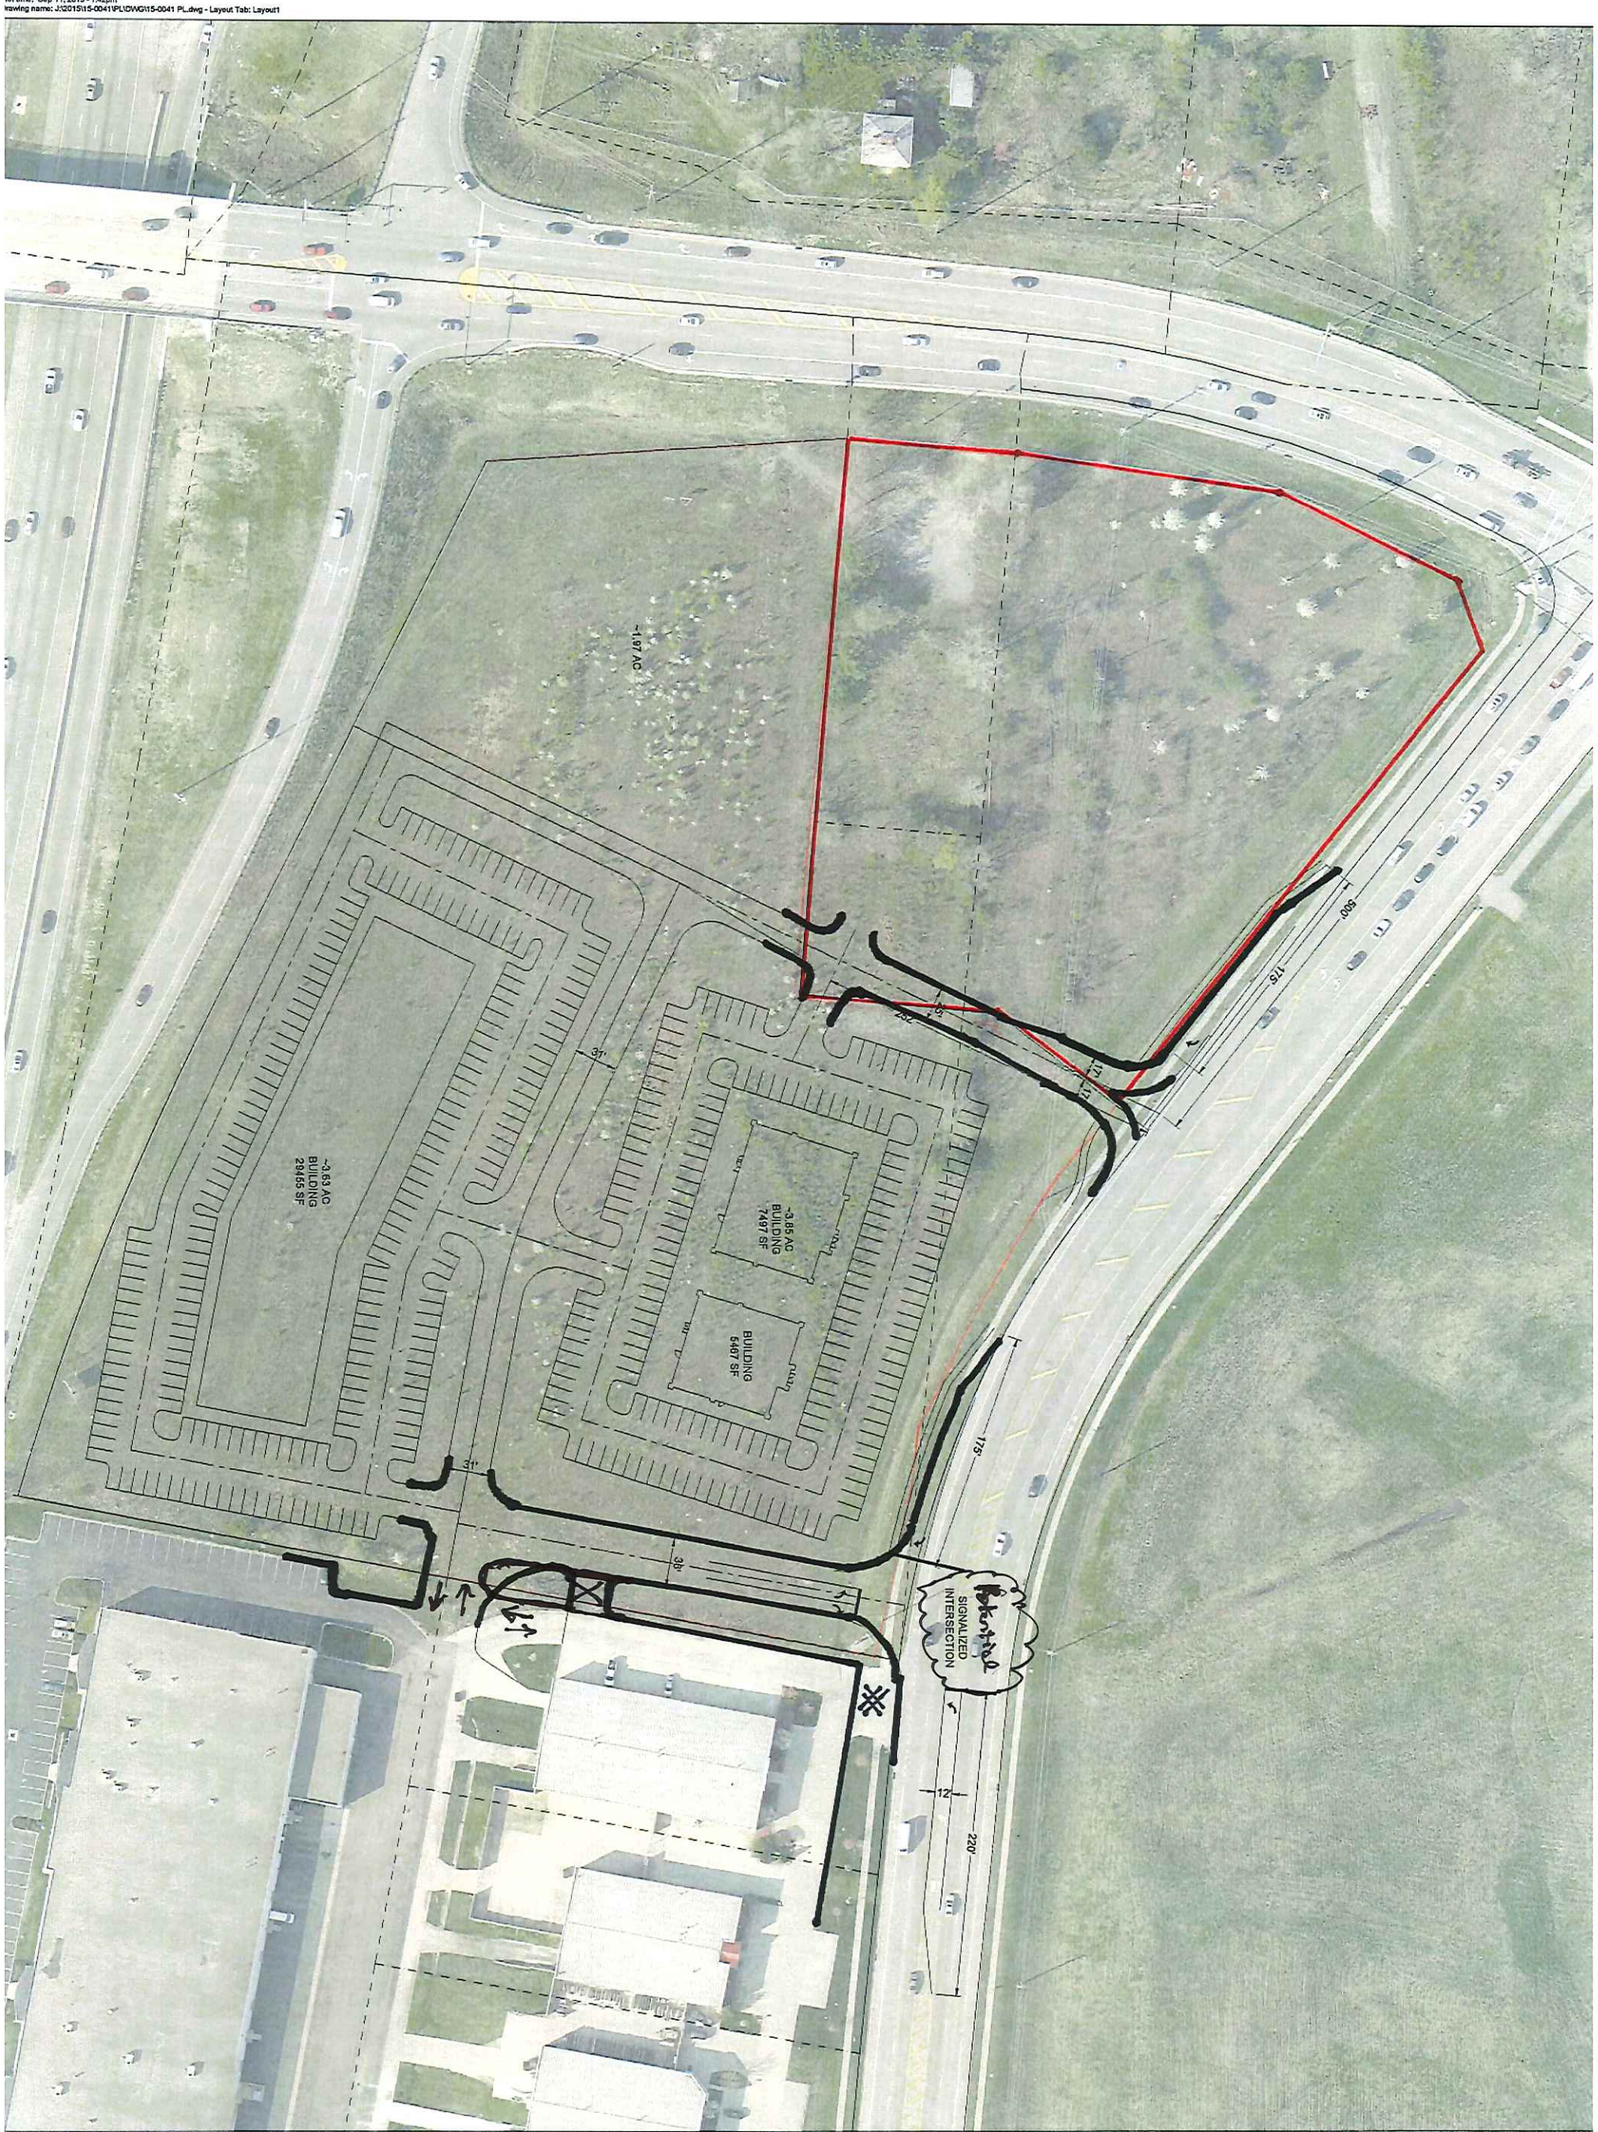

IS DOCUMENT AND ALL RELATED DETAIL DRAWINGS, SPECIFICATIONS, AND ELECTRONIC MEDIA PREPARED OR FURNISHED BY BAYER BECKER (BB), ARE INSTRUMENTS OF BB'S PROFESSIONAL SERVICE, AND IS THE EXCLUSIVE PROPERTY OF BB. NO DISCLOSURE, USE, REPRODUCTION, OR DUPLICATION IN WHOLE, OR IN PART, MAY BE MADE WITHOUT WRITTEN PERMISSION OF BB, AND IS DONE SO AT USER'S SOLE RISK. COPYRIGHT - ALL RIGHTS RESER

CP1

Scale:	
Drawn By:	15-0041PL
Checked By:	LWB
Date:	MAL
Issued for:	09-11-15
Issued:	

bayer becker
www.bayerbecker.com
8900 Tylersville Road, Suite A
Mason, OH 45040 - 513.336.6600

COX ROAD AND LIBERTY WAY
WEST CHESTER TOWNSHIP
BUTLER COUNTY OHIO

CONCEPT PLAN

Item	Revision Description	Date	Drwn	Chkd
	PRELIMINARY			

SCALE: 1" = 80'