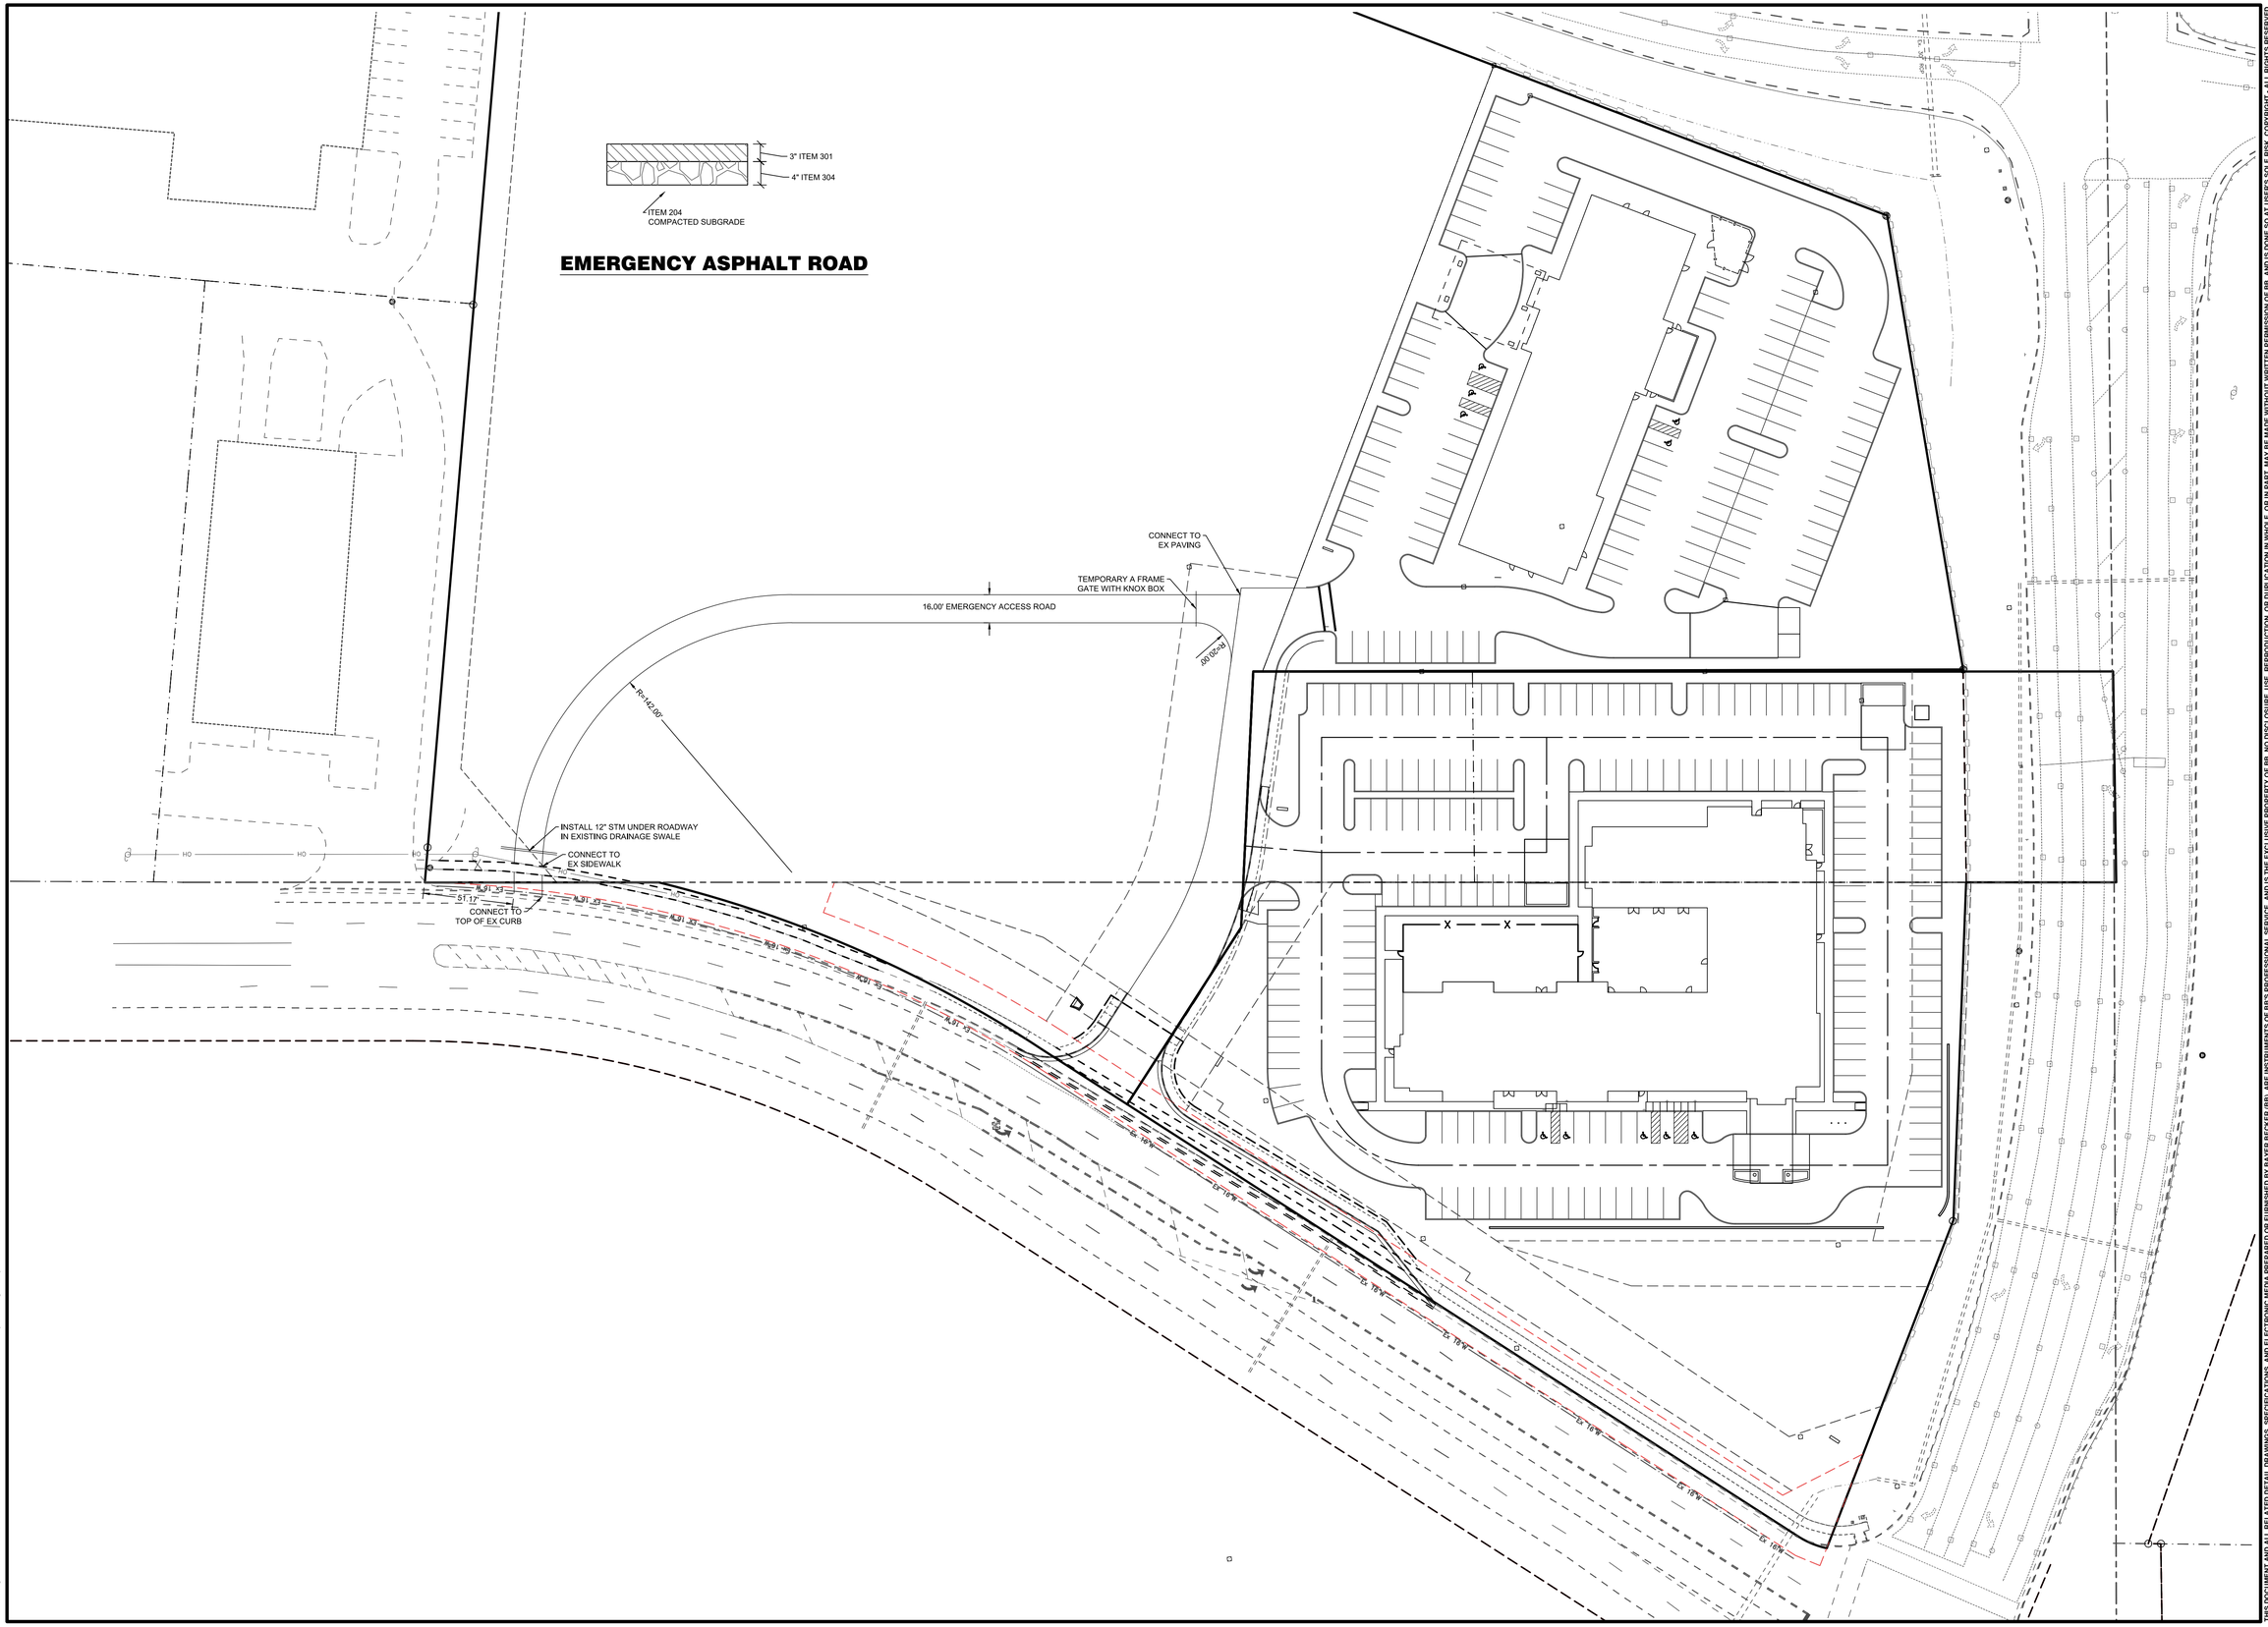


THIS DOCUMENT AND ALL RELATED DETAIL DRAWINGS, SPECIFICATIONS, AND ELECTRONIC MEDIA PREPARED OR FURNISHED BY BAYER BECKER (BB), ARE INSTRUMENTS OF BB'S PROFESSIONAL SERVICE, AND IS THE EXCLUSIVE PROPERTY OF BB. NO DISCLOSURE, USE, REPRODUCTION, OR DUPLICATION IN WHOLE, OR IN PART, MAY BE MADE WITHOUT WRITTEN PERMISSION OF BB, AND IS DONE SO AT USER'S SOLE RISK. COPYRIGHT © ALL RIGHTS RESERVED.

Basis of Bearing:
State Plane NAD83 (2011)

0 40 60

SCALE: 1" = 40'

Item	Revision Description	Date	Drwn:	Chk:
1	FINAL DEVELOPMENT PLAN COMMENTS	12-01-17	MJL	
2				
3				
4				
5				
6				
7				
8				
9				

THE FIELDS AT LIBERTY WAY
HYATT HOUSE
COX ROAD & LIBERTY WAY
WEST CHESTER TOWNSHIP
BUTLER COUNTY, OH
SECTION 12, 18, TOWN 3, RANGE 2

OVERALL PLAN

bayer becker
www.bayerbecker.com
6900 Tylersville Road | Suite A
Mason, OH 45040 - 513.336.6600

Drawing: 15M040-000 CD HYATT
Drawn by: MJL
Checked By:
Issue Date: 12-01-17
Sheet: C3.1

Plot time: Nov 30, 2017 - 9:39am
Drawing name: J:\2015\15M040-000\CV\DWG\15M040-000 CD Hyatt.dwg - Layout Tab: C3-1 Overall