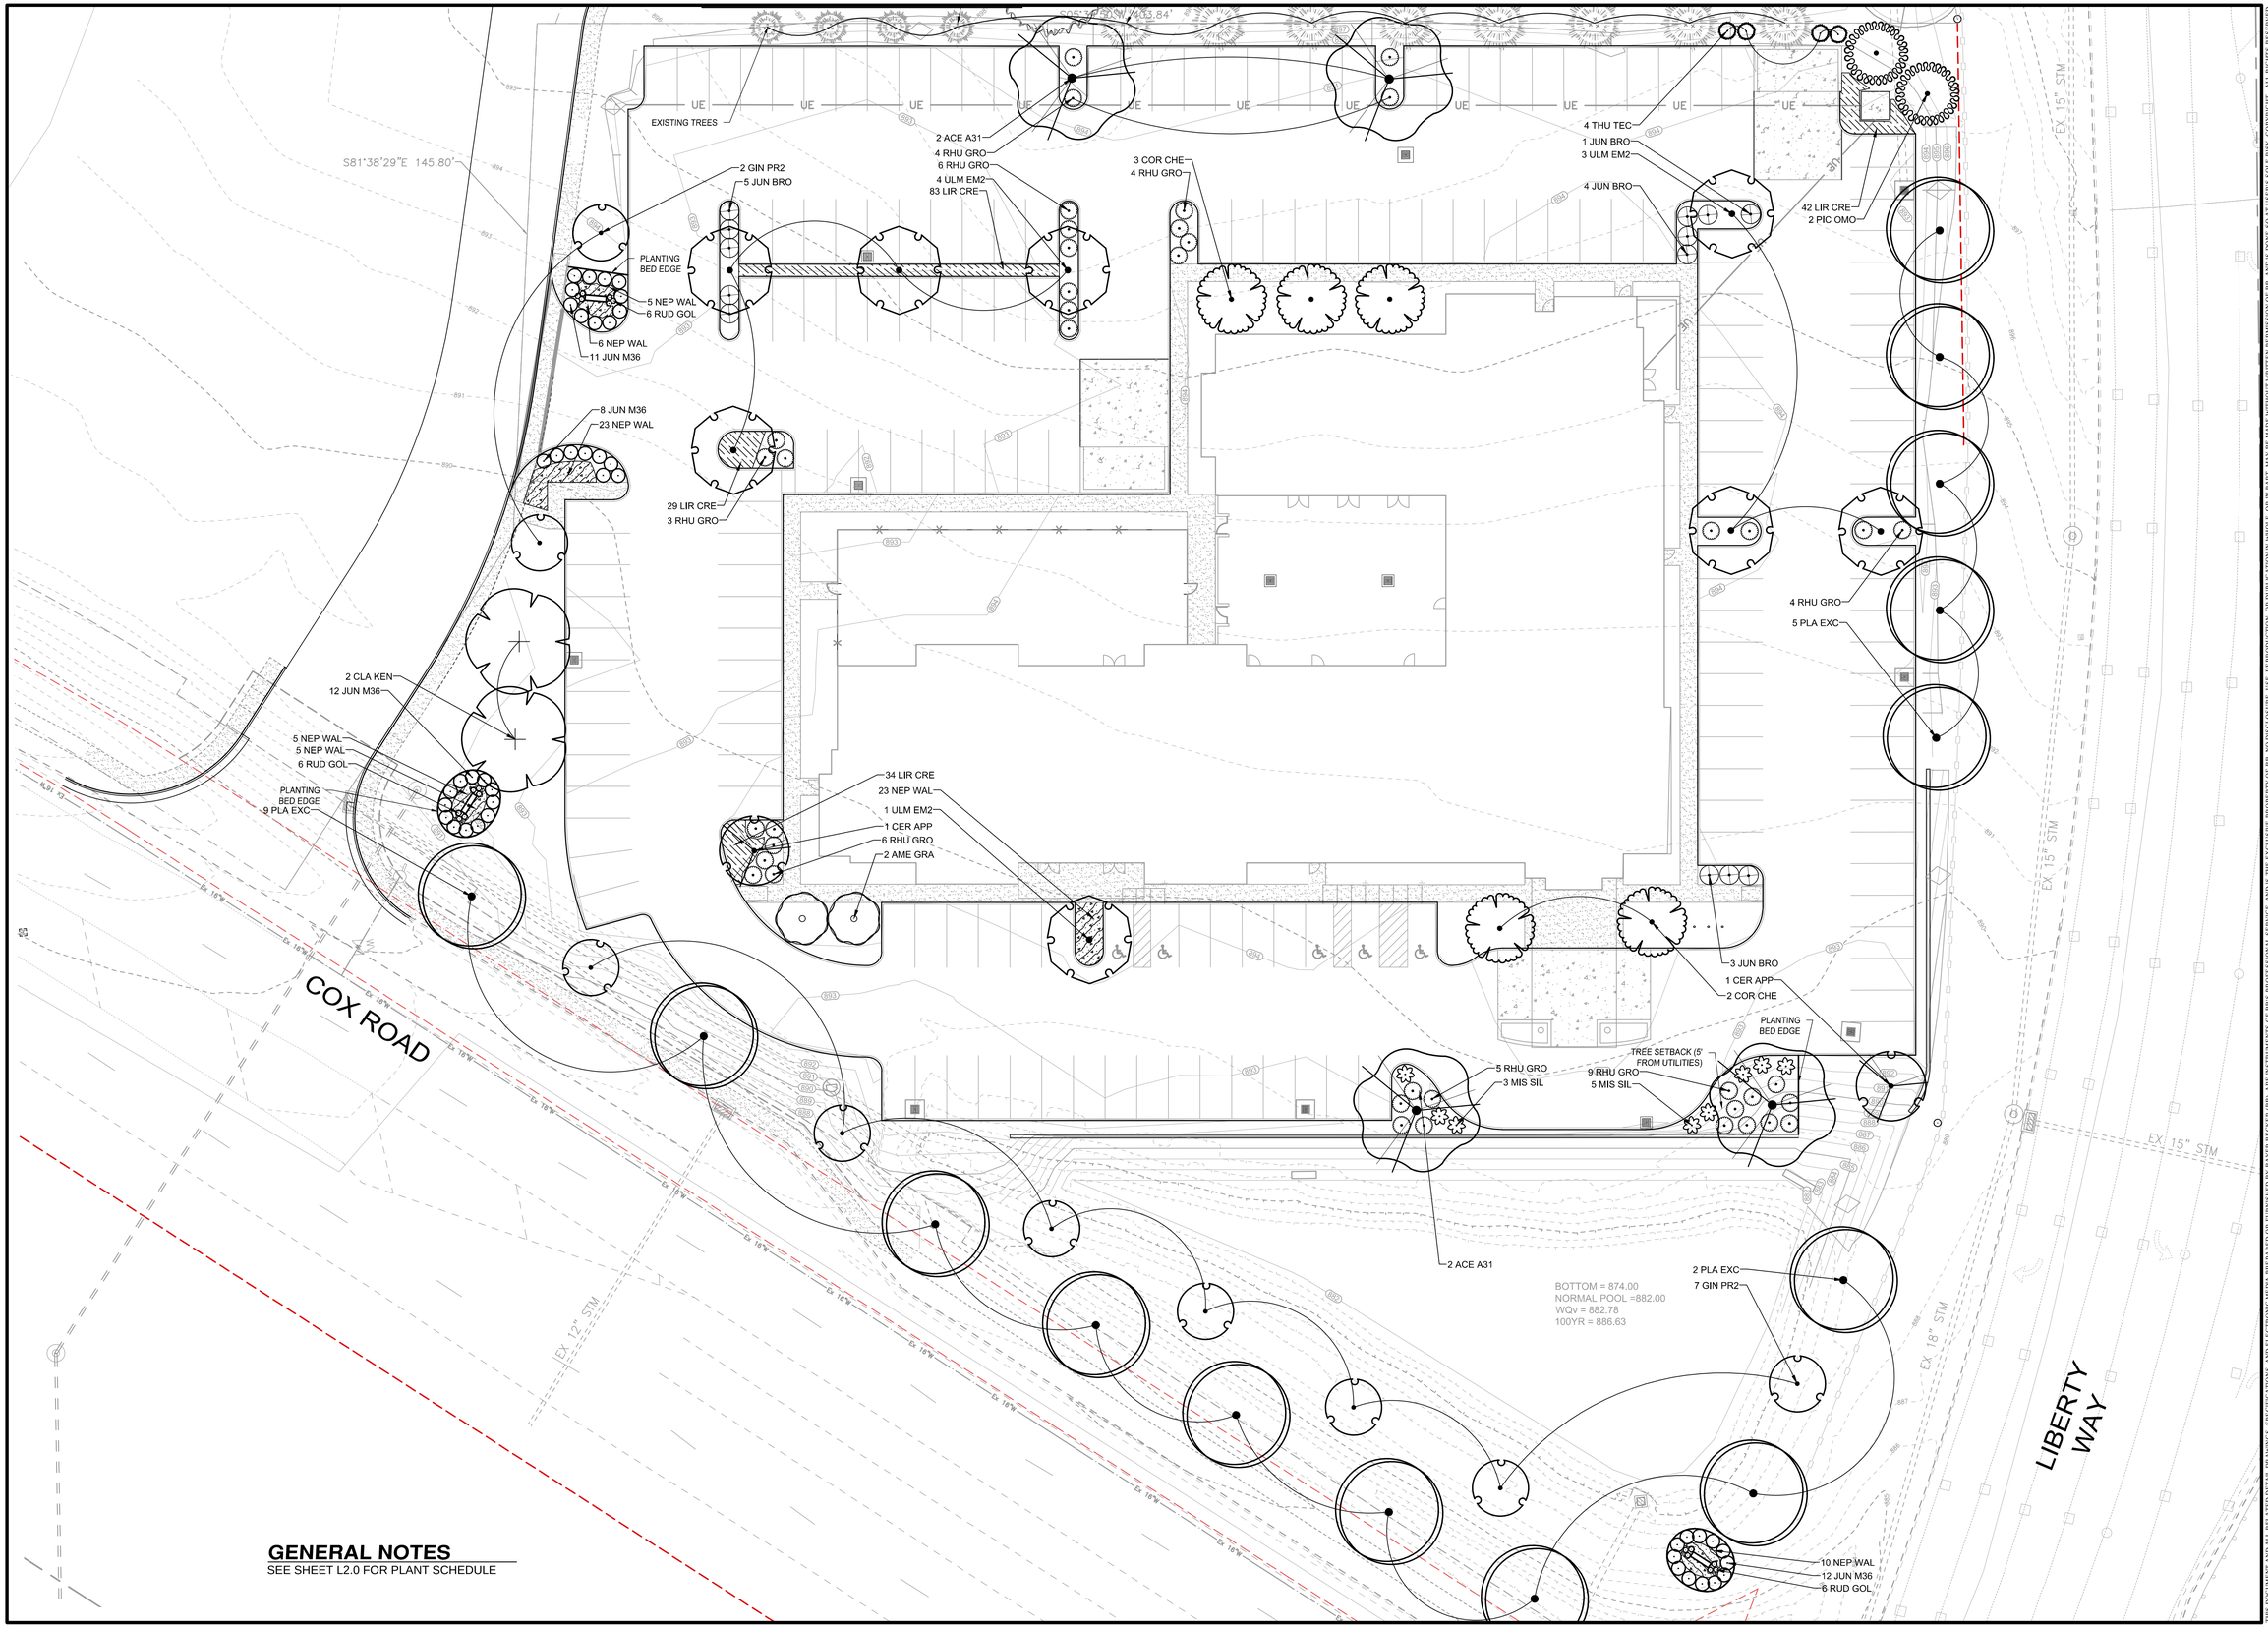


GENERAL NOTES

SEE SHEET L2.0 FOR PLANT SCHEDULE

Basis of Bearing:
State Plane NAD83 (2011)

0 20 30

SCALE: 1" = 20'

Item	Revision Description	Date	Drwn.	Chk.
1				
2				
3				
4				
5				
6				
7				
8				
9				

THE FIELDS AT LIBERTY WAY

HYATT HOUSE

COX ROAD & LIBERTY WAY
WEST CHESTER TOWNSHIP
BUTLER COUNTY, OH
SECTION 12, 18, TOWN 3, RANGE 2

PLANTING PLAN

bayer becker
www.bayerBecker.com
6900 Tylersville Road, Suite A
Mason, OH 45040 - 513.336.6600

Drawing: 15M040-000 PP
Drawn by: ADH / HMW
Checked By:
Issue Date: 10-17-2017
Sheet: L1.0

THIS DOCUMENT AND ALL RELATED DIGITAL DRAWINGS, SPECIFICATIONS, AND ELECTRONIC MEDIA PREPARED FOR FURNISHED BY BAYER BECKER (BB), ARE INSTRUMENTS OF BB'S PROFESSIONAL SERVICE, AND IS THE EXCLUSIVE PROPERTY OF BB. NO DISCLOSURE, USE, OR REPRODUCTION, OR DUPLICATION IN WHOLE, OR IN PART, MAY BE MADE WITHOUT WRITTEN PERMISSION OF BB'S. PROFESSIONAL SERVICE AND IS DONE. SO AT USER'S SOLE RISK. COPYRIGHT - ALL RIGHTS RESERVED

Plot time: Dec 01, 2017 - 3:02pm
Drawing name: J:\2015\15M040-000\LAIDWG\15M040-000 PP.dwg - Layout Tab: L1.0