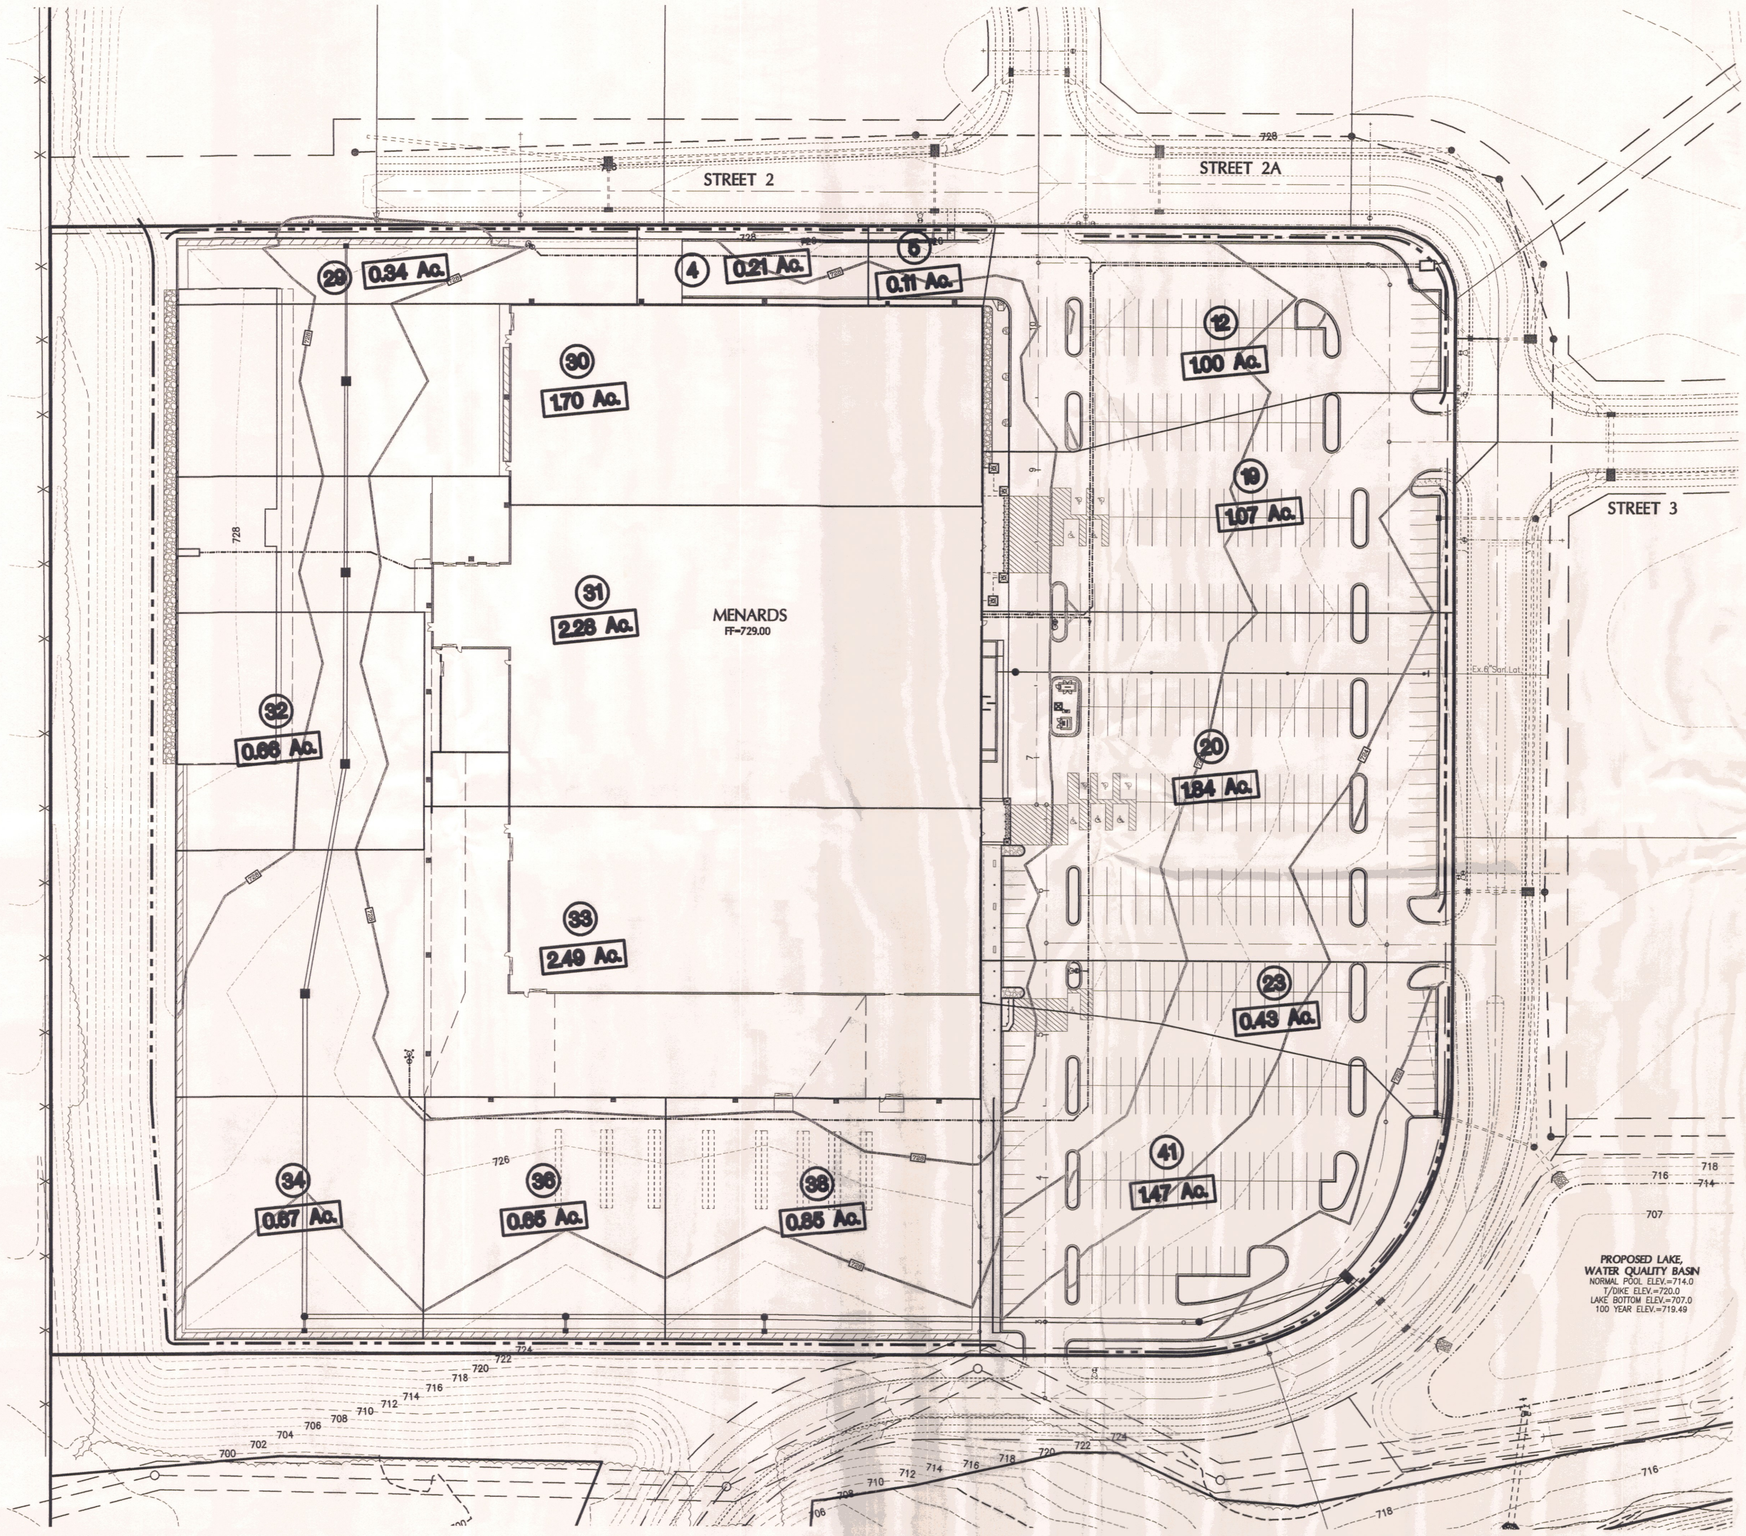


0 50 100
SCALE: 1" = 50'

SCANNED

PRINTED
JUL 22 2008

| Item | Revision Description | Date | Drwn: | Chk: |
|---|---|---|---|---|

# MENARDS AT THE FOUNTAINS OF FAIRFIELD TOWNSHIP

PT. LOT #560 - 62.828 ACRES
2885 PRINCETON ROAD
SECTION 25, TOWN 2, RANGE 3
FAIRFIELD TOWNSHIP, BUTLER COUNTY, OHIO

## STORM SEWER DRAINAGE MAP

bayer becker
www.bayerbecker.com
6900 Tylersville Road, Suite A
Mason, OH 45040 - 513.336.6600

| | |
|---|---|
| Drawing: | 07M097-000 ST |
| Drawn by: | GJK |
| Checked By: | XXX |
| Issue Date: | 07-18-08 |
| Sheet: | 1/1 |

THIS DOCUMENT AND ALL RELATED DETAIL DRAWINGS, SPECIFICATIONS, AND ELECTRONIC MEDIA PREPARED OR FURNISHED BY BAYER BECKER (BB) ARE INSTRUMENTS OF BB'S PROFESSIONAL SERVICE AND IS THE EXCLUSIVE PROPERTY OF BB. NO DISCLOSURE, USE, REPRODUCTION, OR DUPLICATION IN WHOLE, OR IN PART, MAY BE MADE WITHOUT WRITTEN PERMISSION OF BB, AND IS DONE SO AT USER'S SOLE RISK. COPYRIGHT - ALL RIGHTS RESERVED

Plot time: Jul 21, 2008 - 1:10pm
Drawing name: J:\2007\07M097-000\CV\DWG\07M097-000 ST.dwg - Layout Tab: C5.3 DRAINAGE MAP