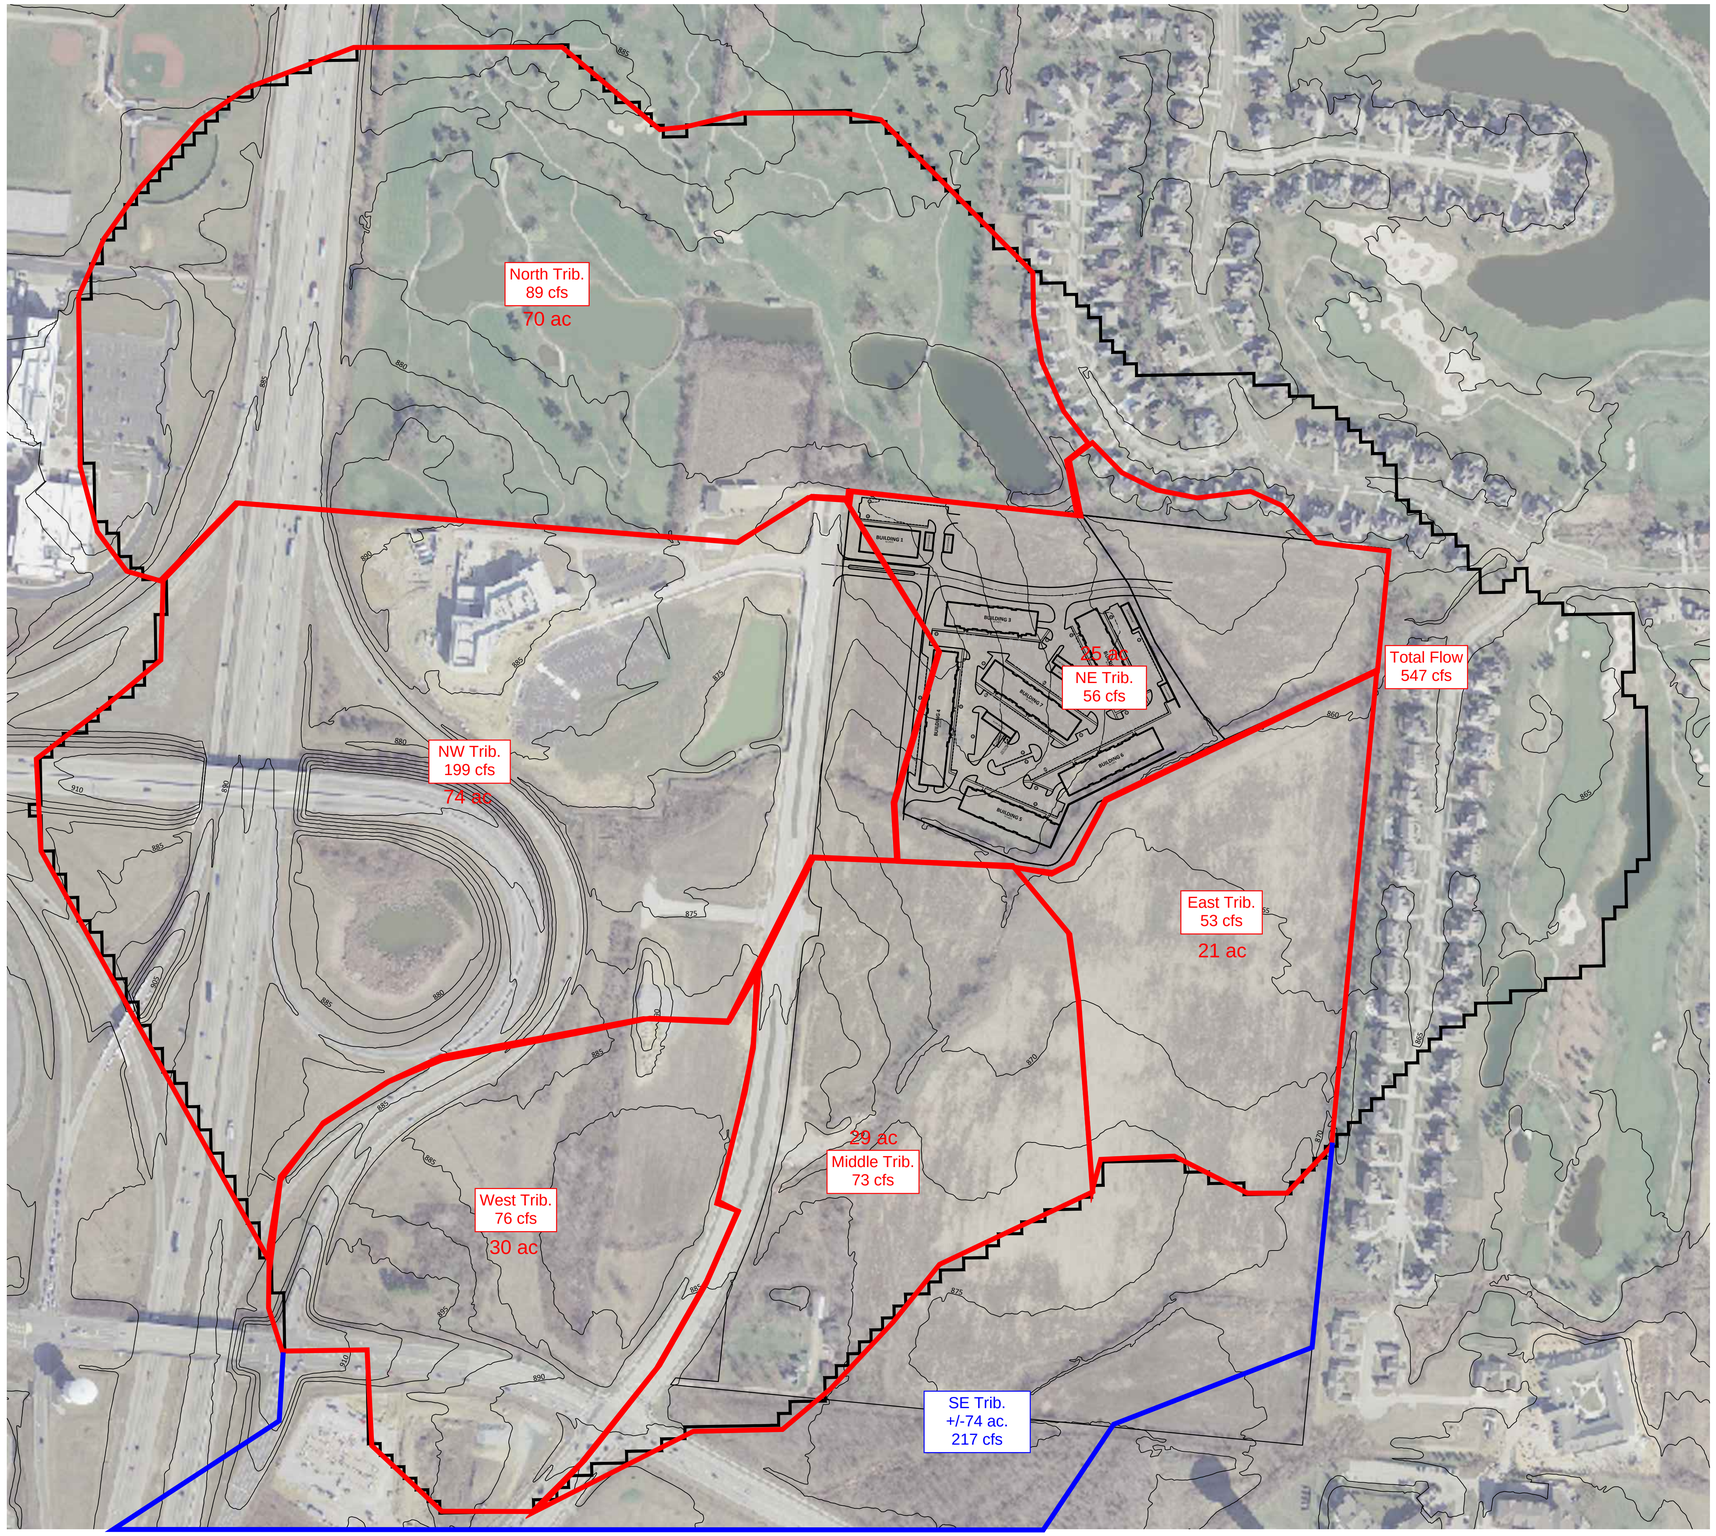

North Trib.
89 cfs
70 ac
NW Trib.
199 cfs
74 ac
NE Trib.
56 cfs
25 ac
Total Flow
547 cfs
East Trib.
53 cfs
21 ac
Middle Trib.
73 cfs
29 ac
West Trib.
76 cfs
30 ac
SE Trib.
+/-74 ac.
217 cfs