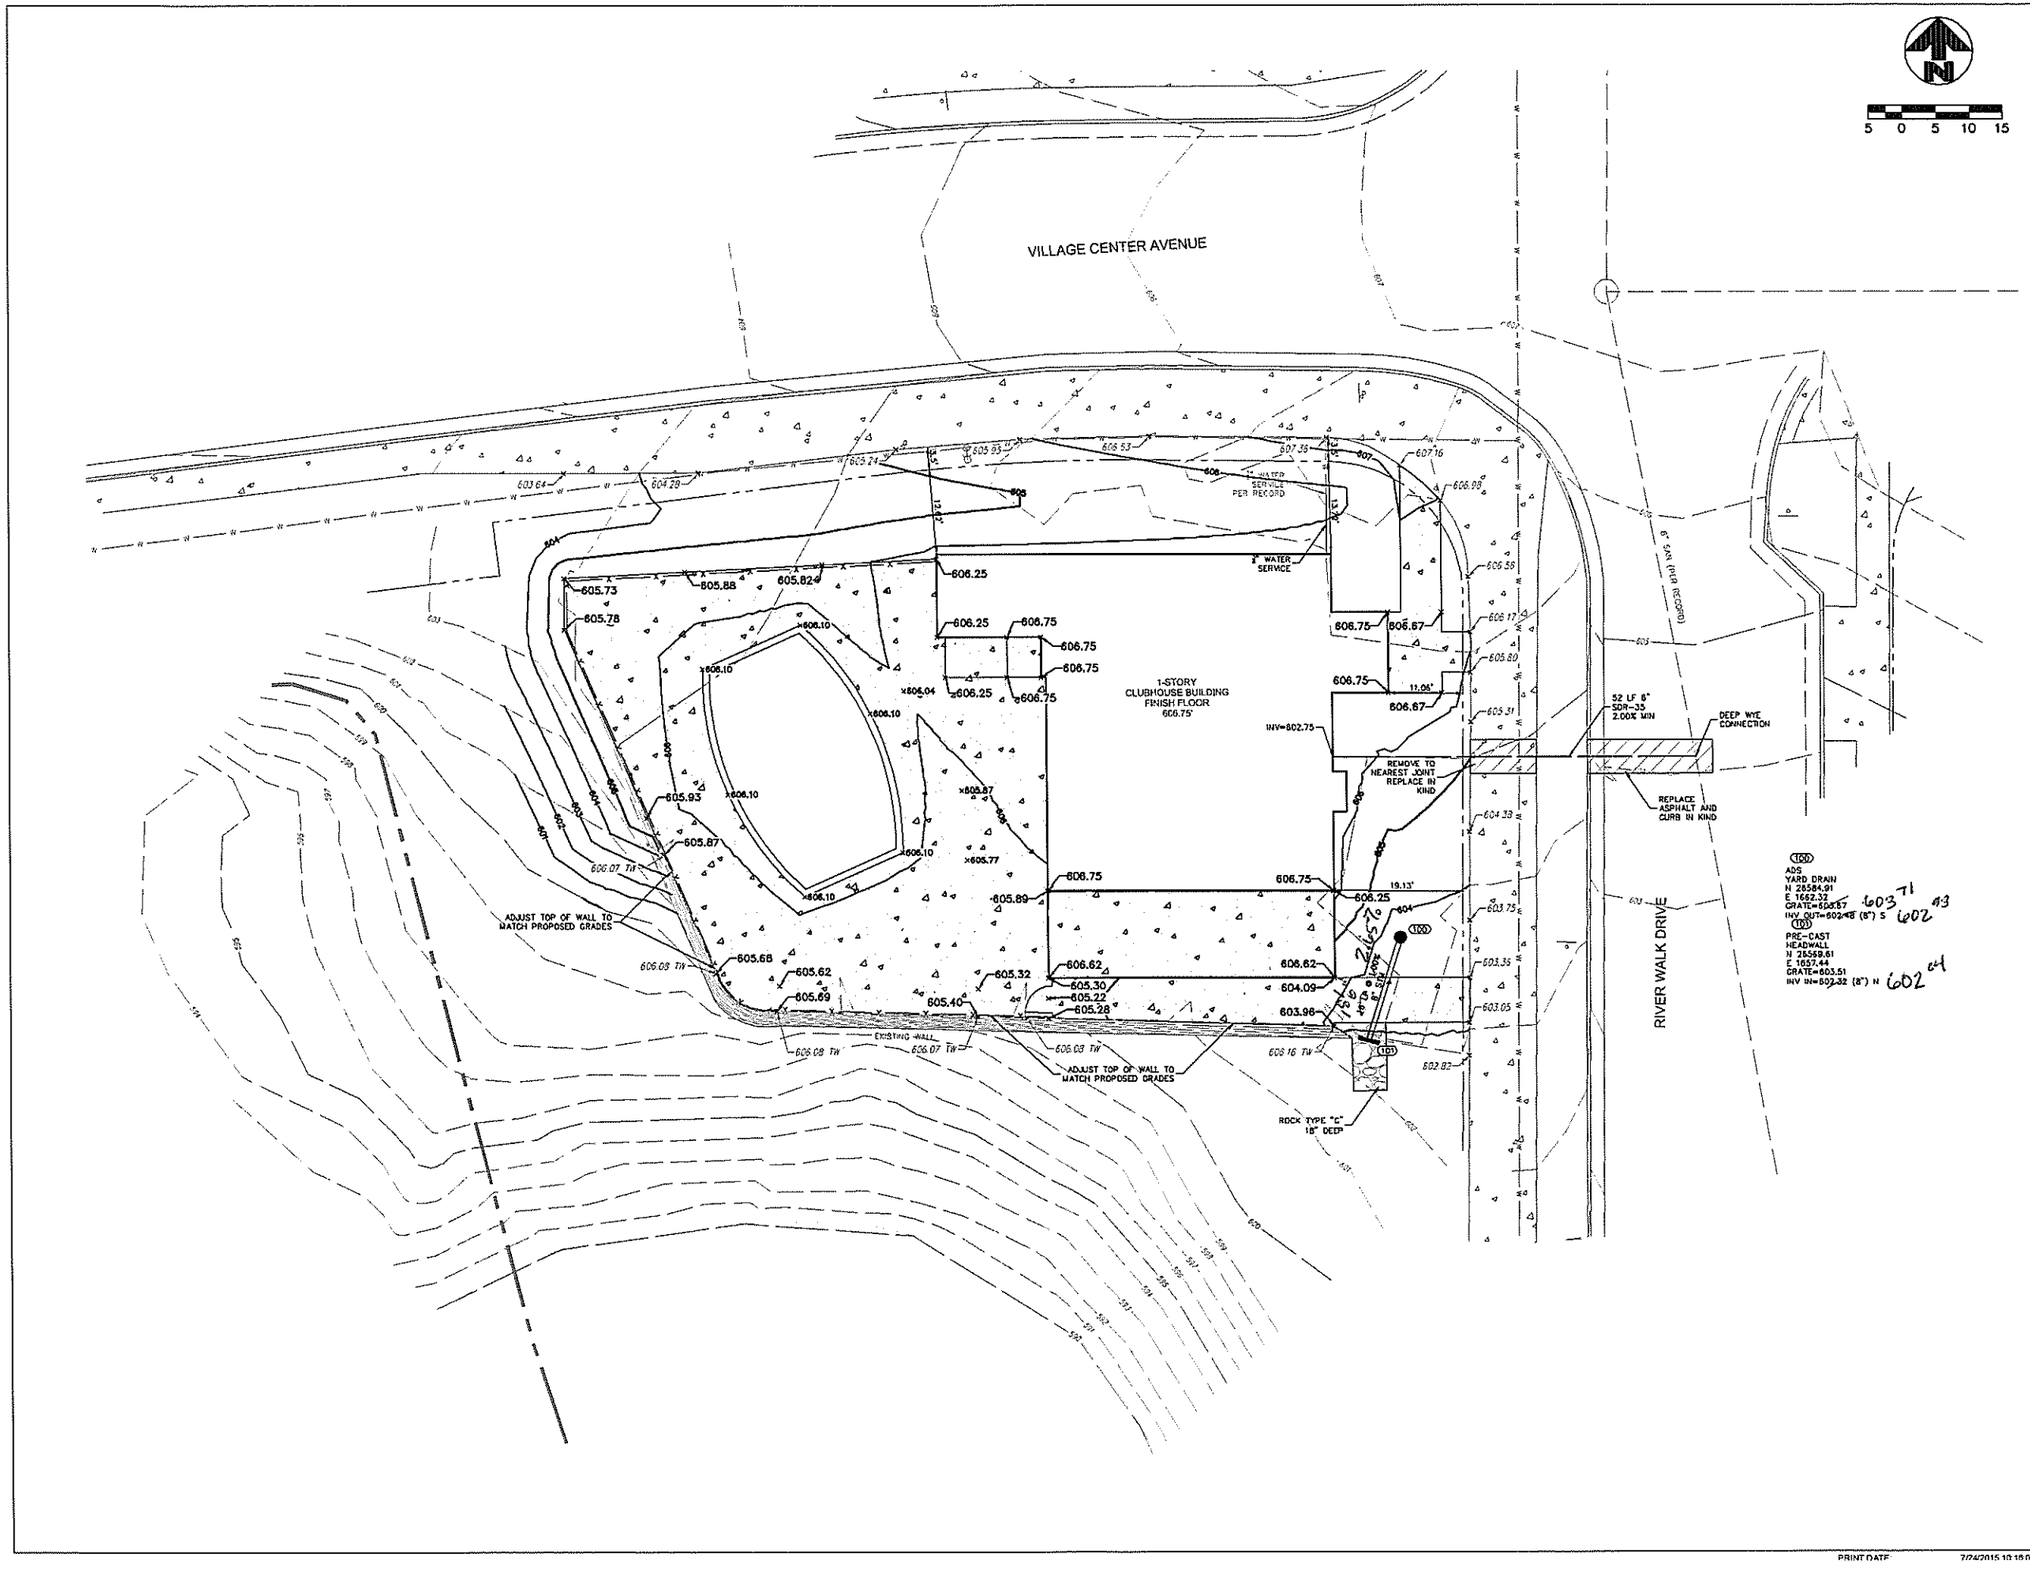


STREETS OF WESTCHESTER CLUBHOUSE

6095 VILLAGE CENTER AVE
WESTCHESTER, OH

Project #: 14018

ENGINEER

RVP ENGINEERING

ENGINEERS STAMP

STATE OF OHIO
ROBERT V. PAINTER
69648
REGISTERED PROFESSIONAL ENGINEER

CONSULTANTS

DEVELOPER:
Schumacher Schwarz, LLC
6355 Centre Park Drive
West Chester, Ohio 45069-3863
513-777-2642

STRUCTURAL ENGINEER:
Hudepohl Engineering, LLC
6163 Sugartree Court
Liberty Township, OH 45011
513-312-2524

REVISION

ISSUE

05/19/2015 - ZONING PERMIT
05/18/2015 - BID / BUILDING PERMIT

DWG TITLE

FINAL DEVELOPMENT PLAN

SHEET NO

C100

PRINT DATE 7/24/2015 10:16:00 AM